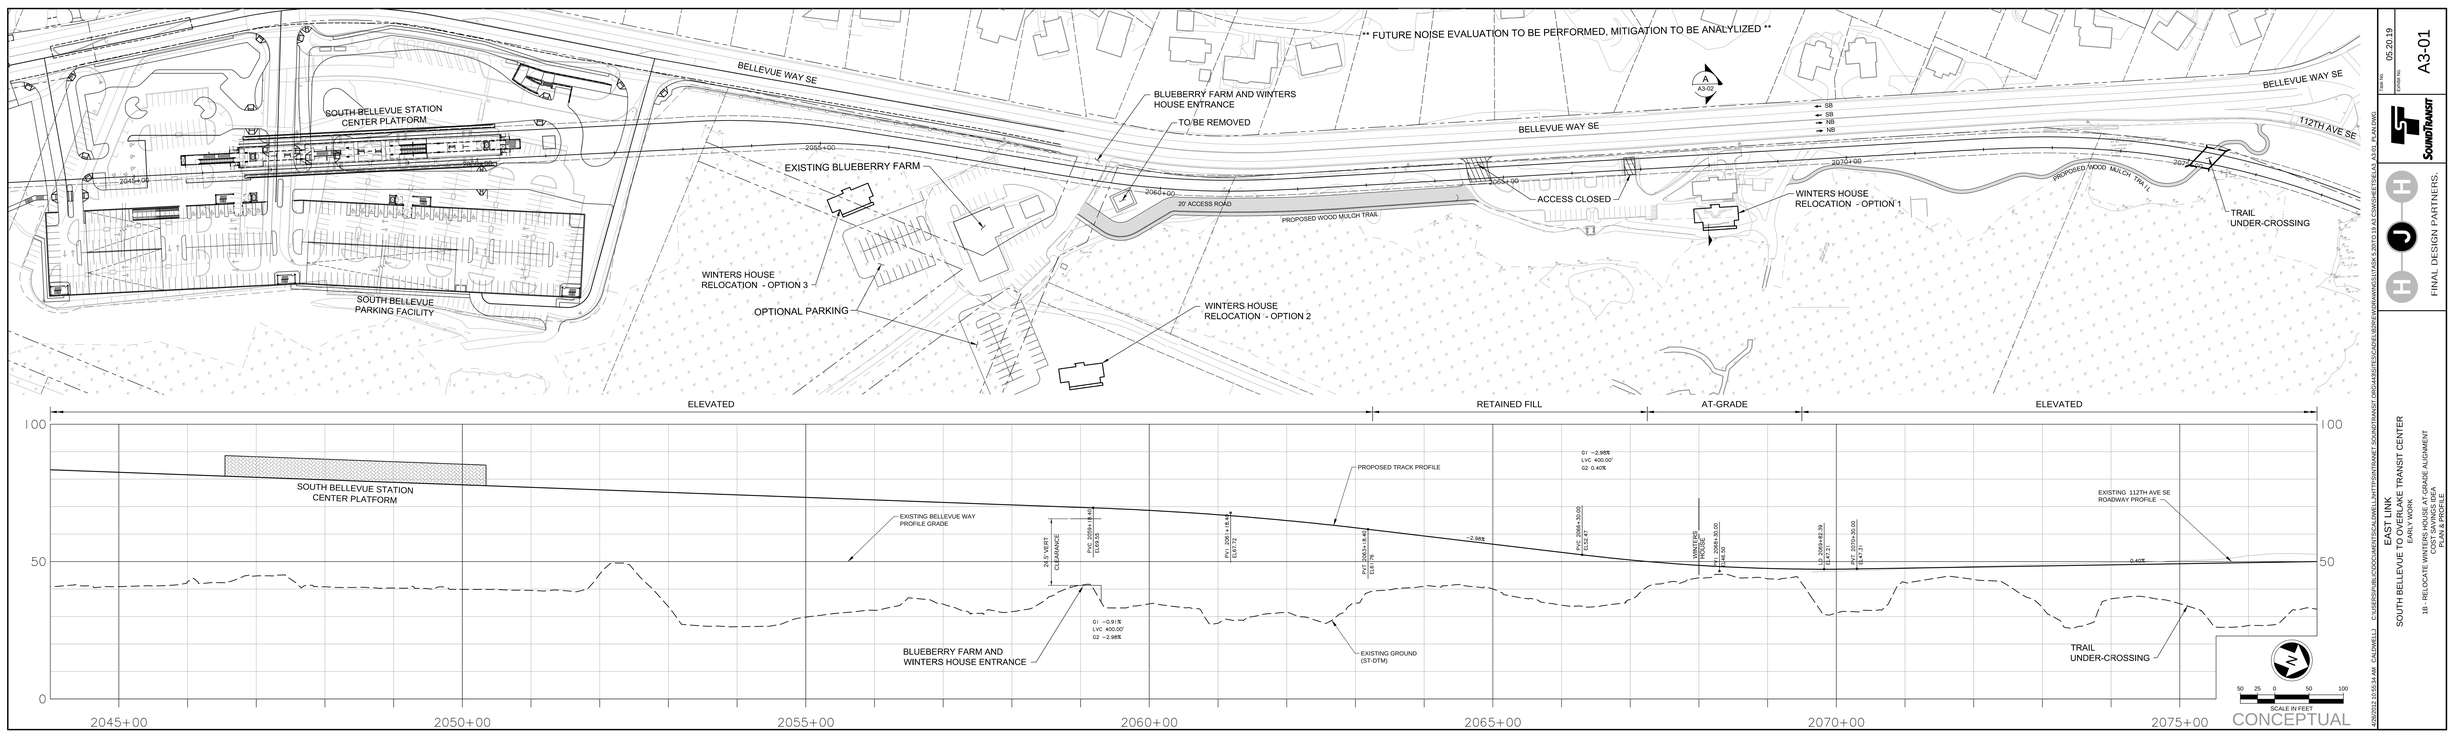

05.20.19

ISSUED

A3-01

SOUNDTRANSIT

FINAL DESIGN PARTNERS.

EAST LINK

SOUTH BELLEVUE TO OVERLAKE TRANSIT CENTER

EARLY WORK

1B - RELOCATE WINTERS HOUSE AT-GRADE ALIGNMENT

COST SAVINGS IDEA

PLAN & PROFILE

4/26/2012 10:55:56 AM C:\USERS\BRUCEDOC\MIDSTIC ALIGNE\ 1 3MTTP\SHEETS\NEXT GRID\SASSISTS\CADD\1-SB\SE\PW\PAM\SSISTS\CADD\1-SB\SE\PW\PAM\SSISTS\CADD\1-SB\SE\PW\PAM\S

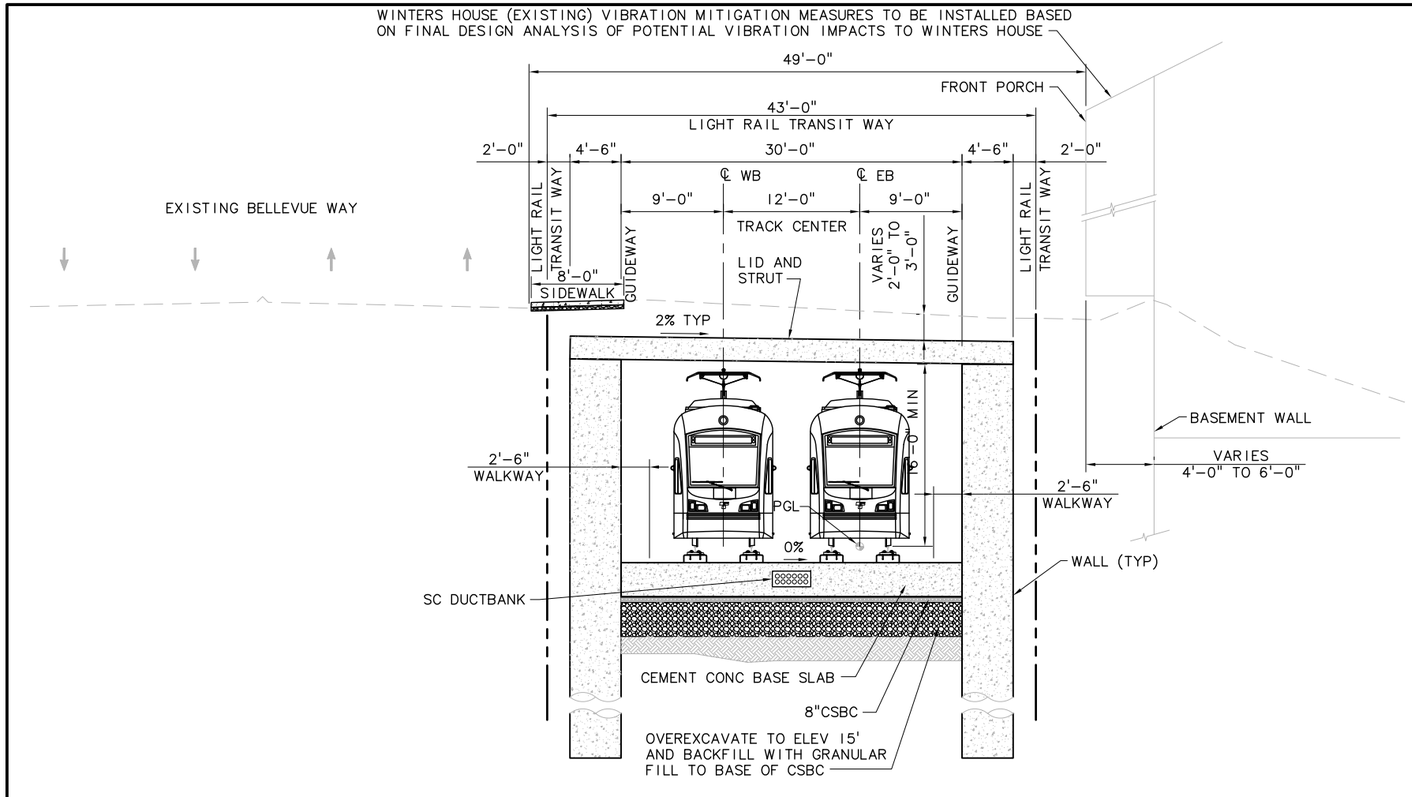

(LOOKING NORTH)

CURRENT PROJECT PER MOU (B)

SCALE: NOT TO SCALE

A3-02
A3-03

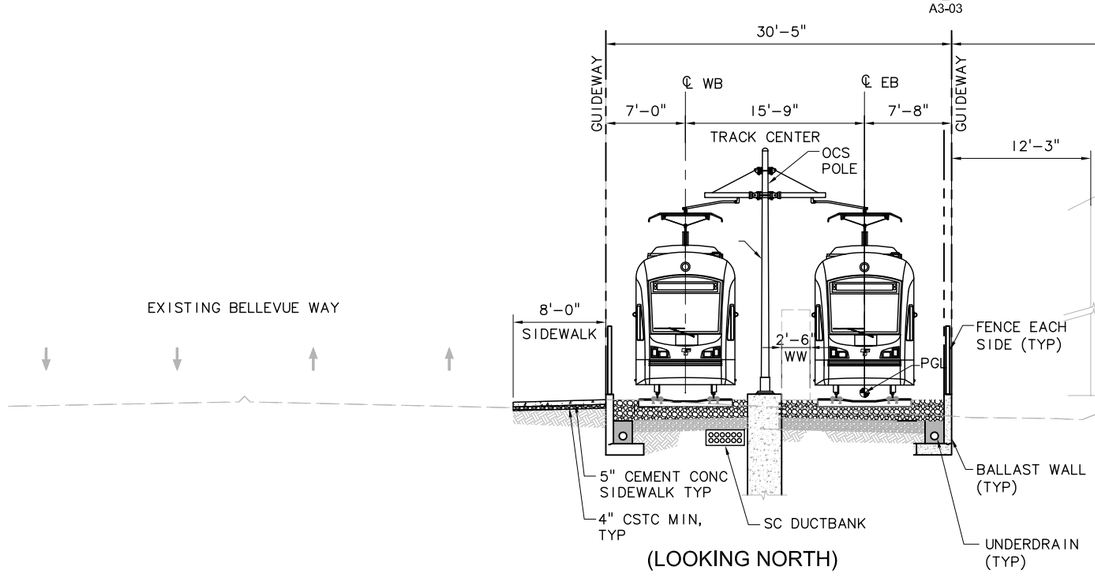

(LOOKING NORTH)

COST SAVINGS IDEA - OPTION 1 (A)

SCALE: NOT TO SCALE

A3-02
A3-01

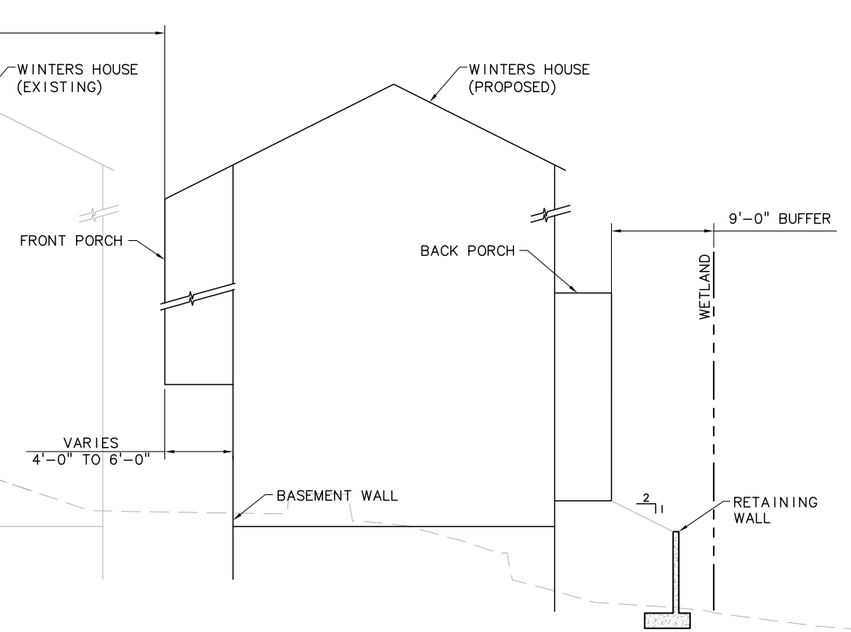

1B - RELOCATE WINTERS HOUSE AT-GRADE ALIGNMENT

SCALE: NOT TO SCALE

CONCEPTUAL

Task No. 05.20.19
Exhibit No. A3-02

SOUNDTRANSIT

HJH

FINAL DESIGN PARTNERS.

EAST LINK
SOUTH BELLEVUE TO OVERLAKE TRANSIT CENTER
EARLY WORK

1B - RELOCATE WINTERS HOUSE AT-GRADE ALIGNMENT
COMPARISON TO CURRENT PROJECT PER MOU
TYP SECTION

4/26/2012 11:12:01 AM CALDWELLJ C:\USERS\PUBLIC\DOCUMENTS\CALDWELLJ\HTTPSINTRANET.SOUNDTRANSIT.ORG443SITES\CAD\ELLB2R\EW\DRAWINGS\11TASK 5.20\TO 19 A3 CSW\SHEETS\ELA3 A3-02 SECTION.DWG